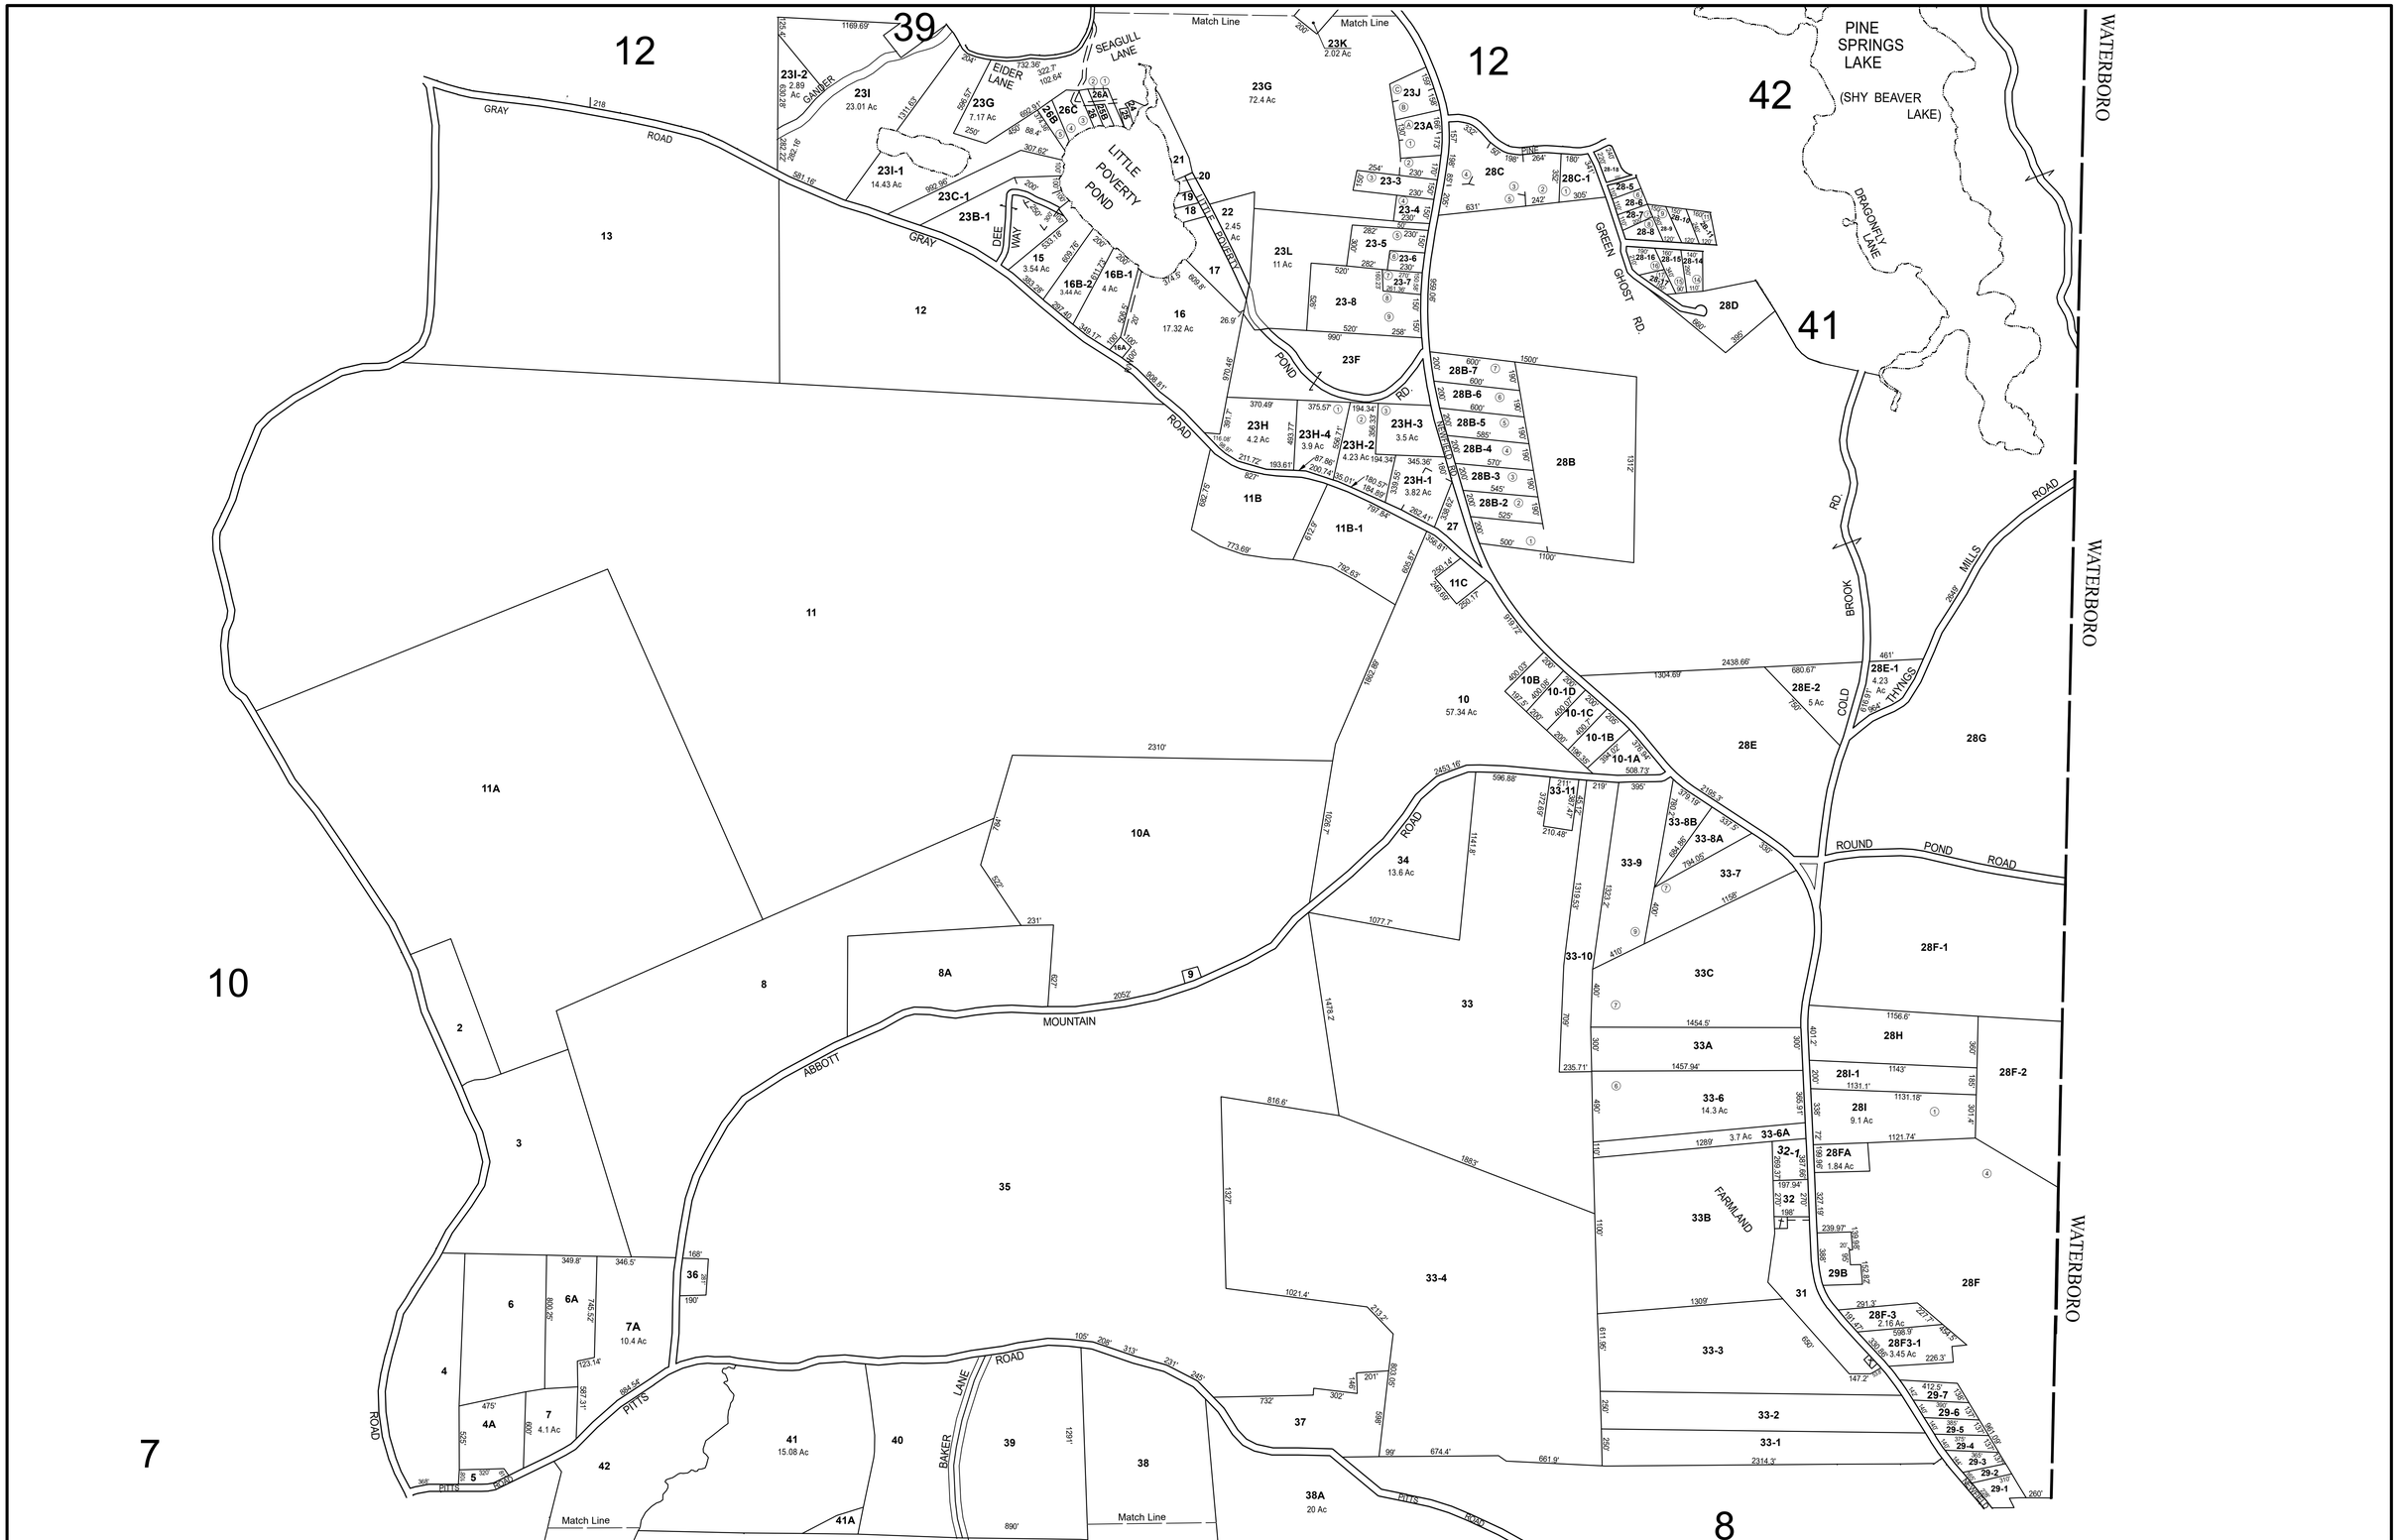

THIS MAP IS FOR ASSESSMENT PURPOSES. IT IS NOT VALID FOR LEGAL DESCRIPTION OR CONVEYANCE.

THE HORIZONTAL DATUM IS THE MAINE STATE PLANE COORDINATE SYSTEM, NAD 83.

ORIGINAL MAPPING BY JOHN E. O'DONNELL & ASSOCIATES AND JAMES H. THOMAS GIS SOLUTIONS OF MAINE.

REVISED & REPRINTED BY

CAI Technologies
Precision Mapping. Geospatial Solutions.
11 Pleasant Street, Littleton, NH 03561
800.322.4540 - www.cai-tech.com

LEGEND

ABUTTING MAP NO. 74
PARCEL NUMBER 5
PARCEL DIMENSIONS . . . . . 100'

PARCELS
SHORE
TOWNLINE
ROADS

SCALE: 1" = 500'
FEET 500 250 0 500 1,000 1,500
METERS 130 65 0 130 260 390

REVISED TO: APRIL 1, 2019

PROPERTY MAPS

SHAPLEIGH

MAINE

N

MAP NO. 11