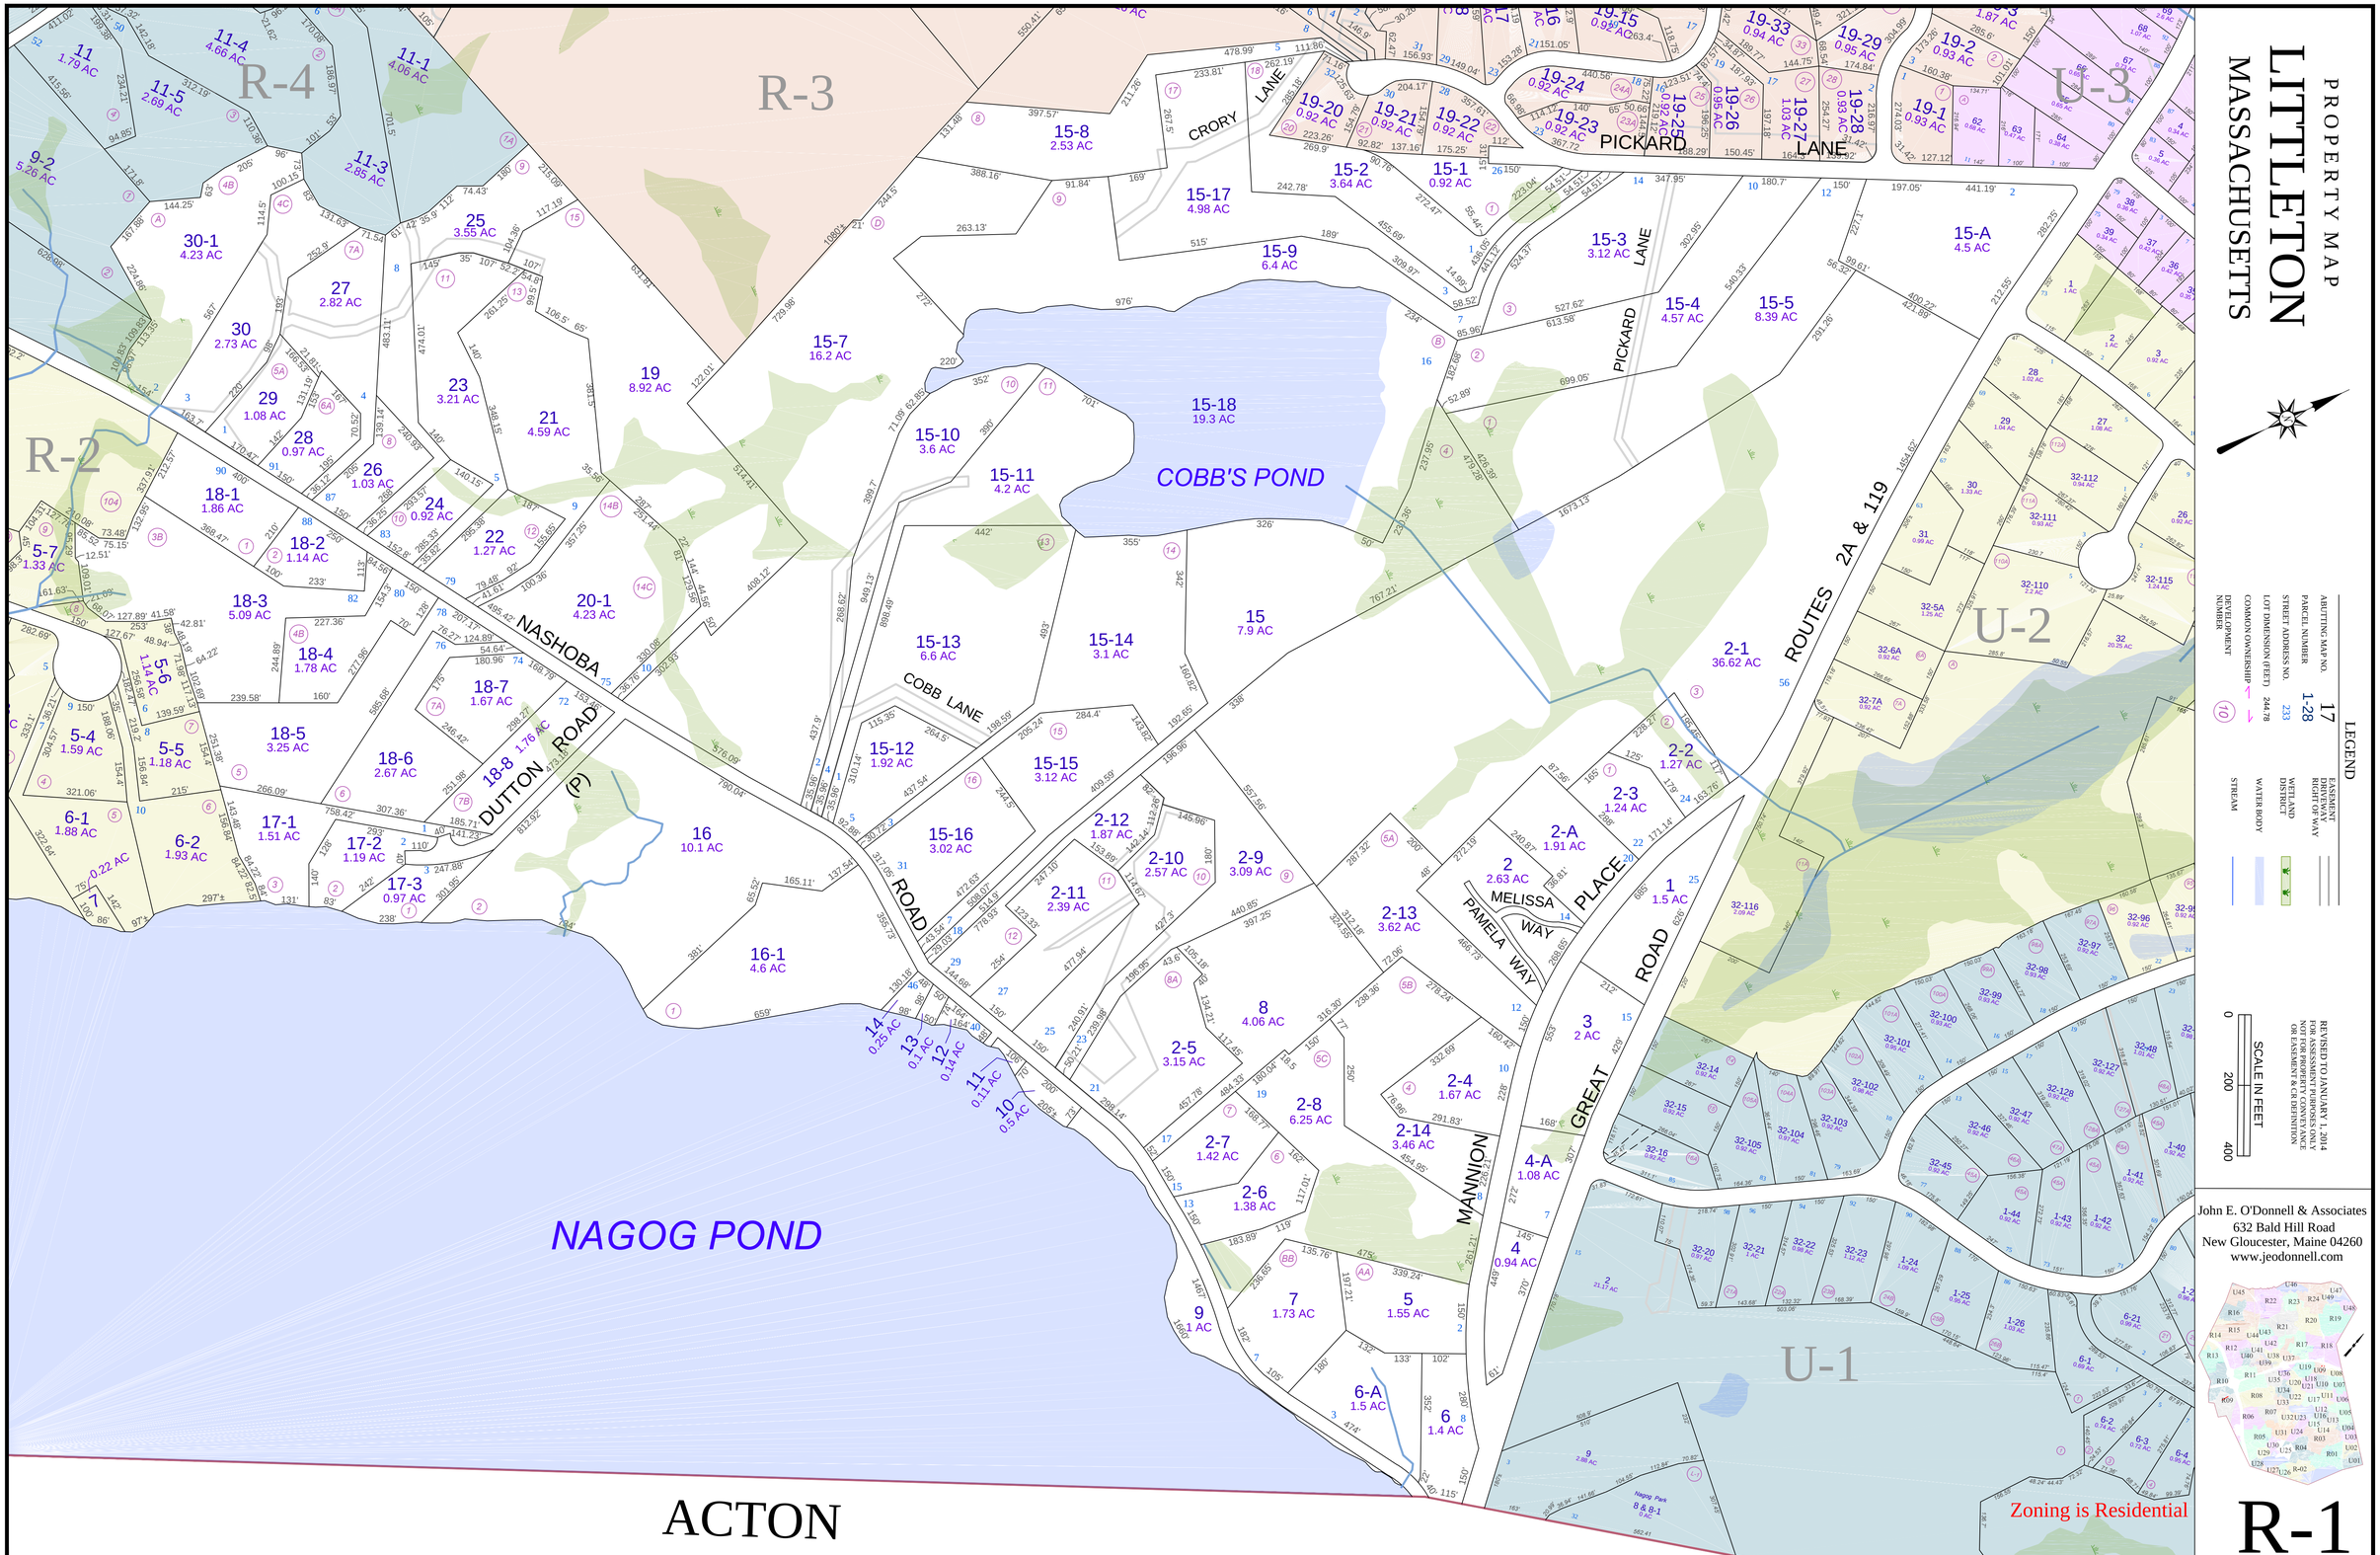

PROPERTY MAP
LITTLETON
MASSACHUSETTS
LEGEND
ABUTTING MAP NO. 17
PARCEL NUMBER 1-28
STREET ADDRESS NO. 233
LOT DIMENSION (FEET) 244.78
COMMON OWNERSHIP
DEVELOPMENT NUMBER 10
EASEMENT
DRIVEWAY
RIGHT OF WAY
WETLAND DISTRICT
WATER BODY
STREAM
SCALE IN FEET
0 200 400
REVISED TO JANUARY 1, 2014
FOR ASSESSMENT PURPOSES ONLY
NOT FOR PROPERTY CONVEYANCE
OR EASEMENT & CR DEFINITION
John E. O'Donnell & Associates
632 Bald Hill Road
New Gloucester, Maine 04260
www.jeodonnell.com
R-1
R-2
R-3
R-4
U-1
U-2
U-3
COBB'S POND
NAGOG POND
ACTON
Zoning is Residential
NASHOBA ROAD
DUTTON ROAD (P)
COBB LANE
CRORY LANE
PICKARD LANE
ROUTES 2A & 119
MELISSA WAY
PAMELA WAY
GREAT ROAD
MANNION PLACE